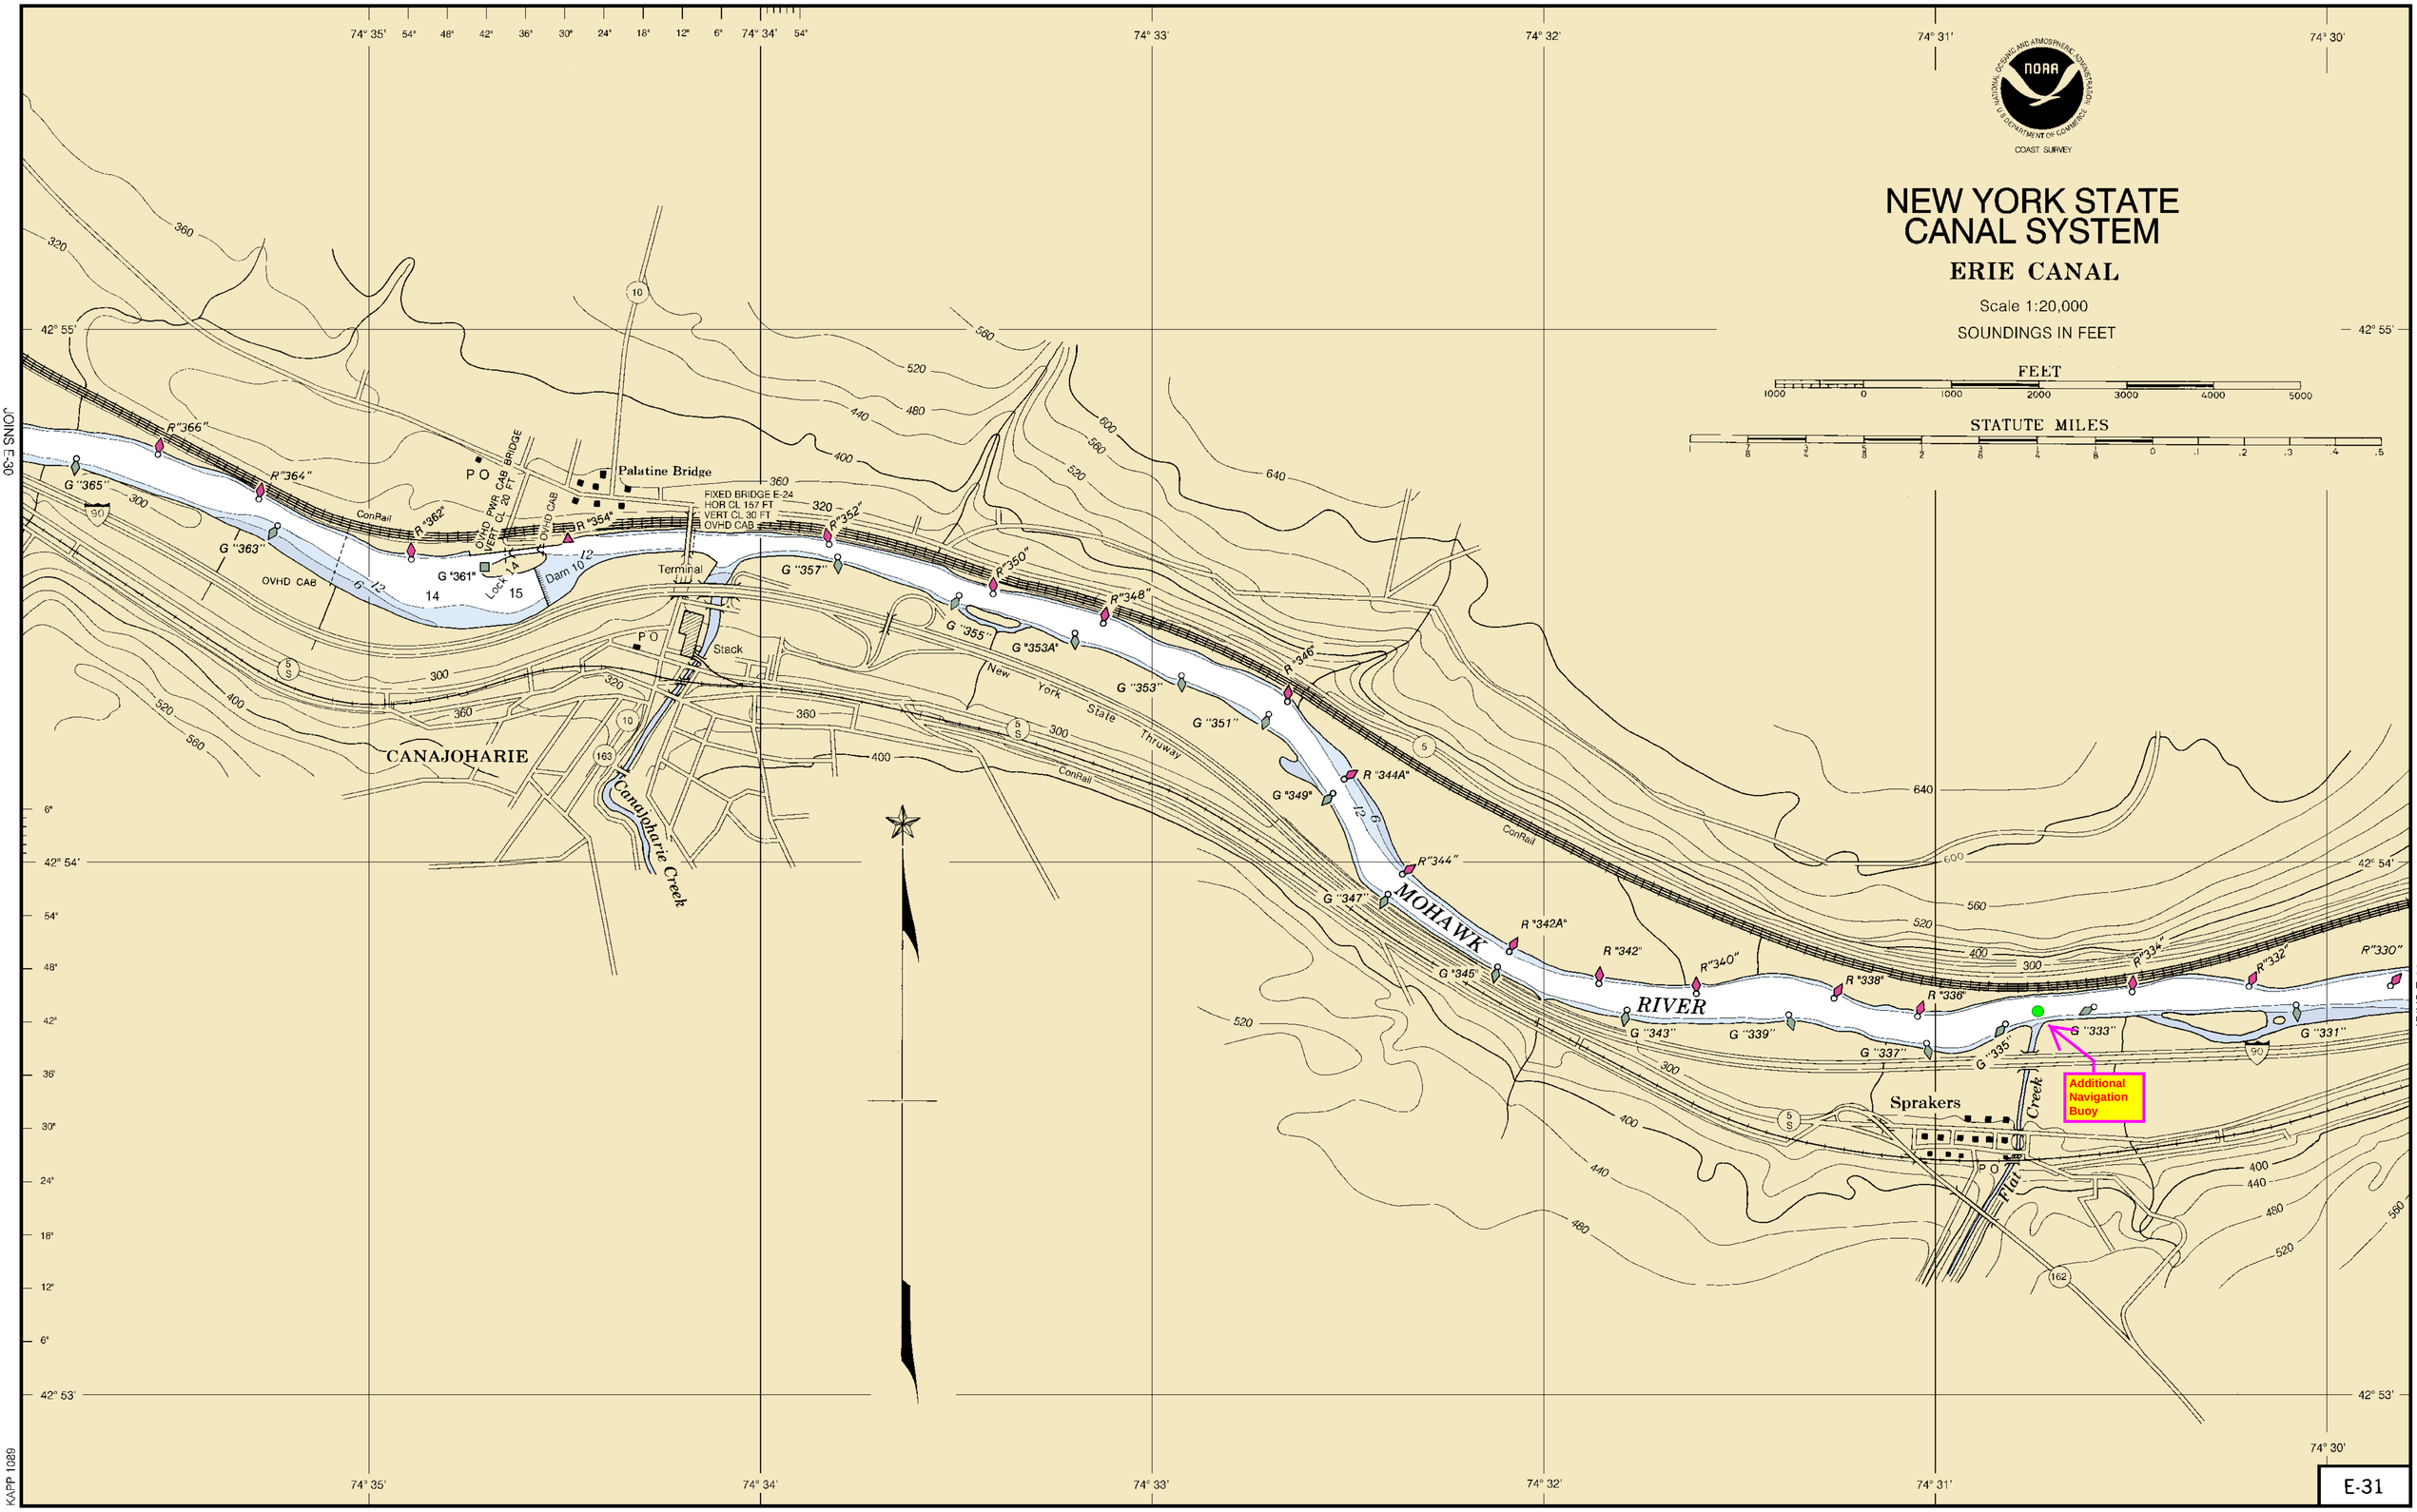
NEW YORK STATE
CANAL SYSTEM
ERIE CANAL
Scale 1:20,000
SOUNDINGS IN FEET
FEET
STATUTE MILES
COAST SURVEY
JOINS E-30
JOINS E-32
Palatine Bridge
FIXED BRIDGE E-24
HOR CL 157 FT
VERT CL 30 FT
OVHD CAB
OVHD PWR CAB BRIDGE
VERT CL 20 FT
Terminal
Stack
Dam 10
Lock 14
CANAJOHARIE
Canajoharie Creek
MOHAWK
RIVER
New York State Thruway
ConRail
Sprakers
Flat Creek
Additional Navigation Buoy
E-31